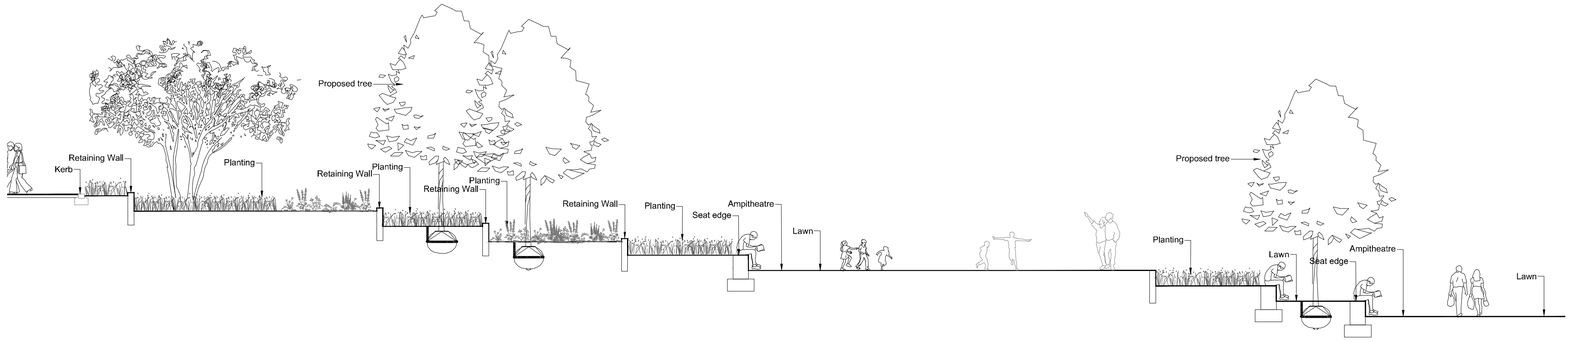

SECTION AA (1:100)

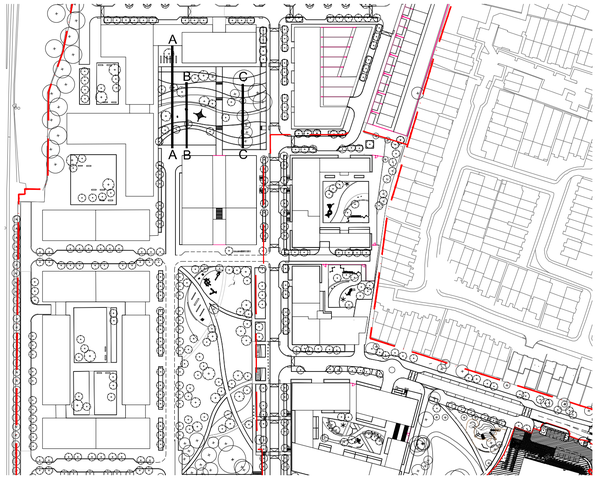

KEY PLAN (1:2000)

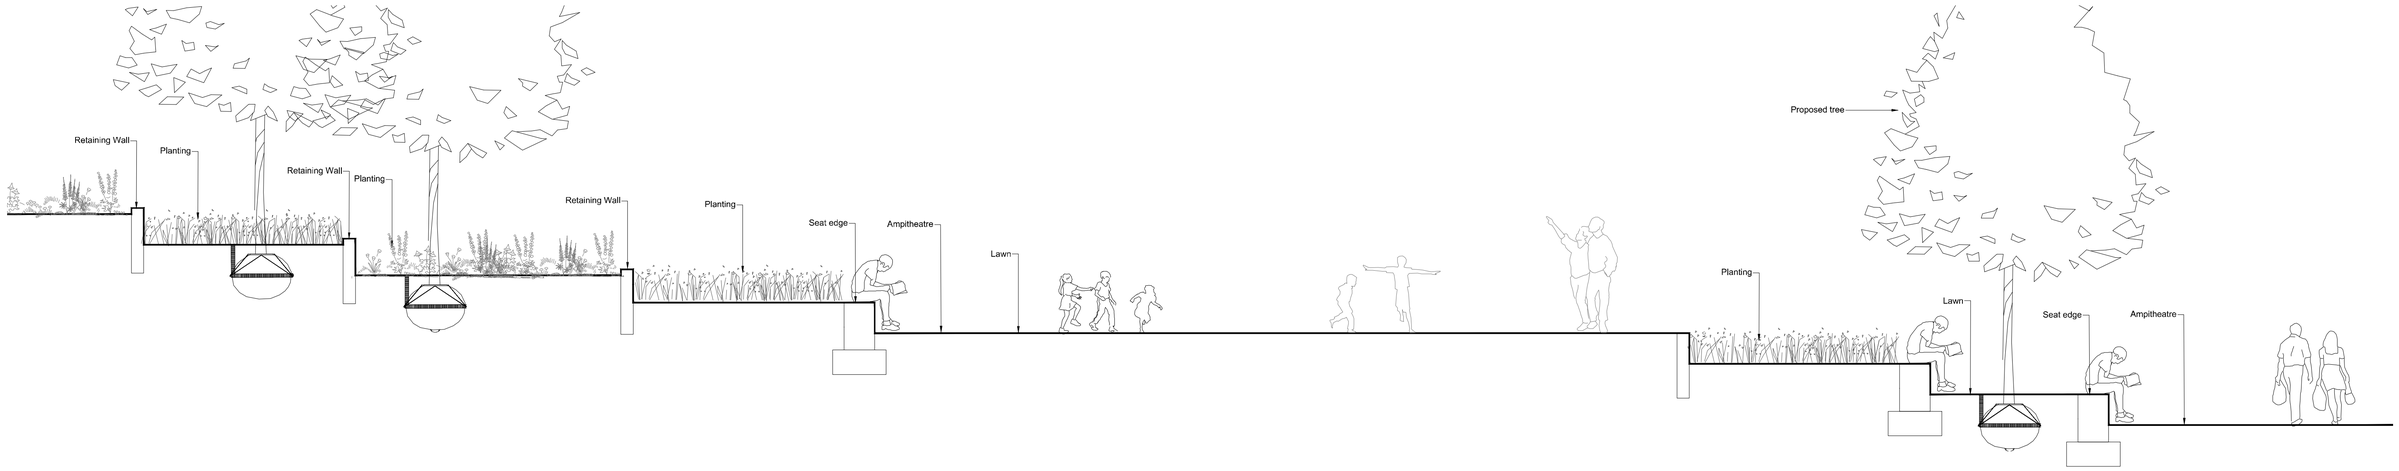

SECTION BB (1:50)

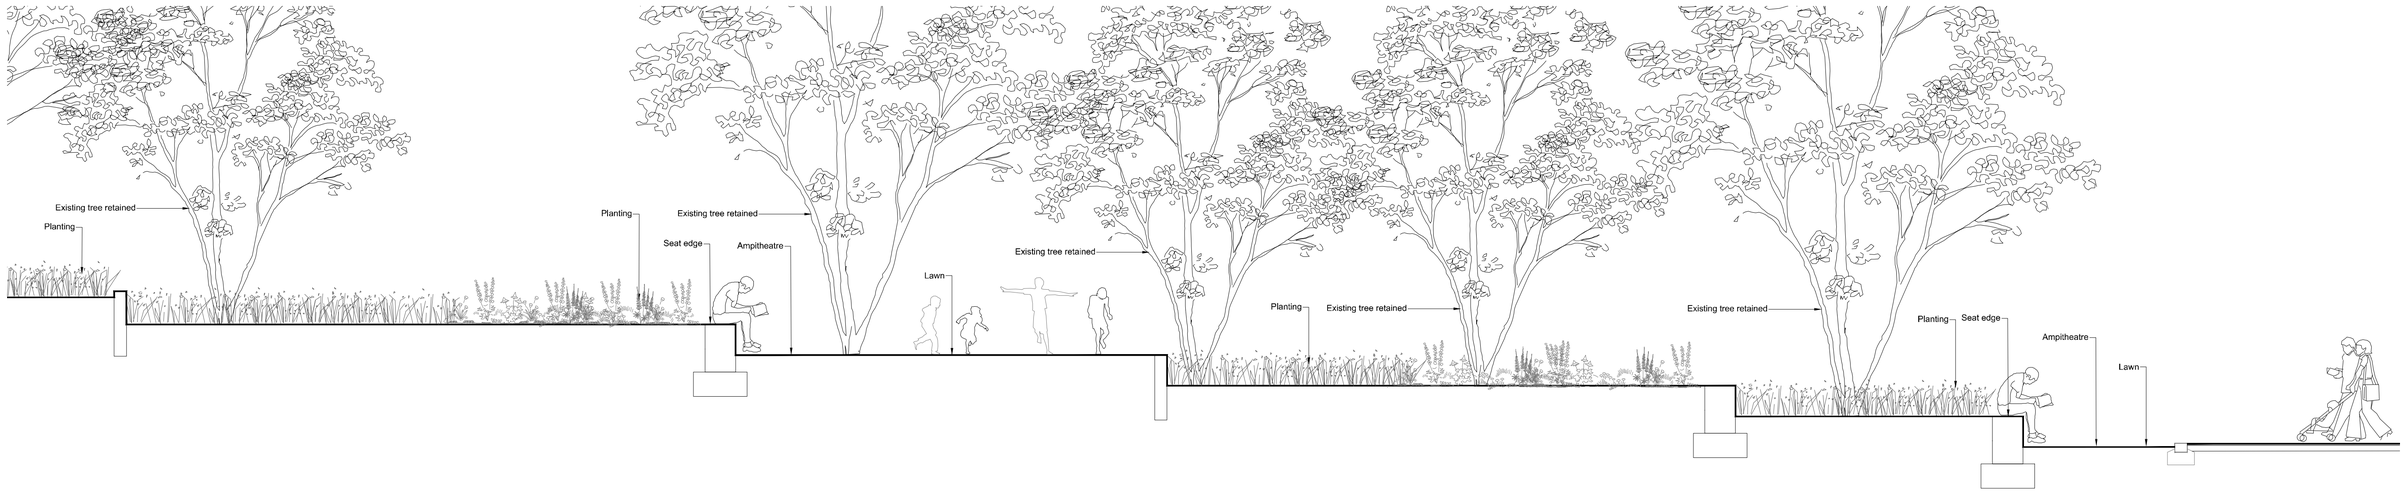

SECTION CC (1:50)

NOTES:

This drawing is the copyright of Hyland Edgar Driver. It must not be copied or reproduced without written consent. Only figured dimensions are to be taken from this drawing. All contractors must visit the site and be responsible for taking and checking all dimensions related to the works shown on this drawing.

SAFETY, HEALTH AND ENVIRONMENT INFORMATION

Unusual residual hazards / risks, based on experienced and competent contractors working to approved method statements.

UNUSUAL RISKS

Construction:	Unusual Risks (list)/No unusual risks
Operations:	Unusual Risks (list)/No unusual risks
Maintenance:	Unusual Risks (list)/No unusual risks
Dismantling/Demolition:	Unusual Risks (list)/No unusual risks

REVISIONS

REVISIONS

REVISIONS

REVISIONS

Rev 00 (28/06/2021)	Issued for Planning

DATE	DRAWN BY	CHECKED BY
28.06.21	JSW	DC

DRAWING STATUS: PLANNING

SCALE at A1/A3: As Shown

PROJECT: Royal Brunswick Park

DRAWING TITLE: Landscape Sections: Park (North)

DRAWING NUMBER: HED-1140-RBP-LA-1005

REVISION: 00

CLIENT: COMER GROUP

Hyland Edgar Driver
Landscape Architects & Urban Designers
London & Winchester
Waterloo Court 10 Theed Street London SE1 8ST t. 020 7803 9636
One Wessex Way Colden Common Winchester SO21 1WG t. 01962 711 600

29 Jun, 2021 - 10:57am W:\1140 Royal Brunswick Park\CAD\Drawings\OUTLINE PLANNING\ HED-1140-RBP-LA-0005.dwg